


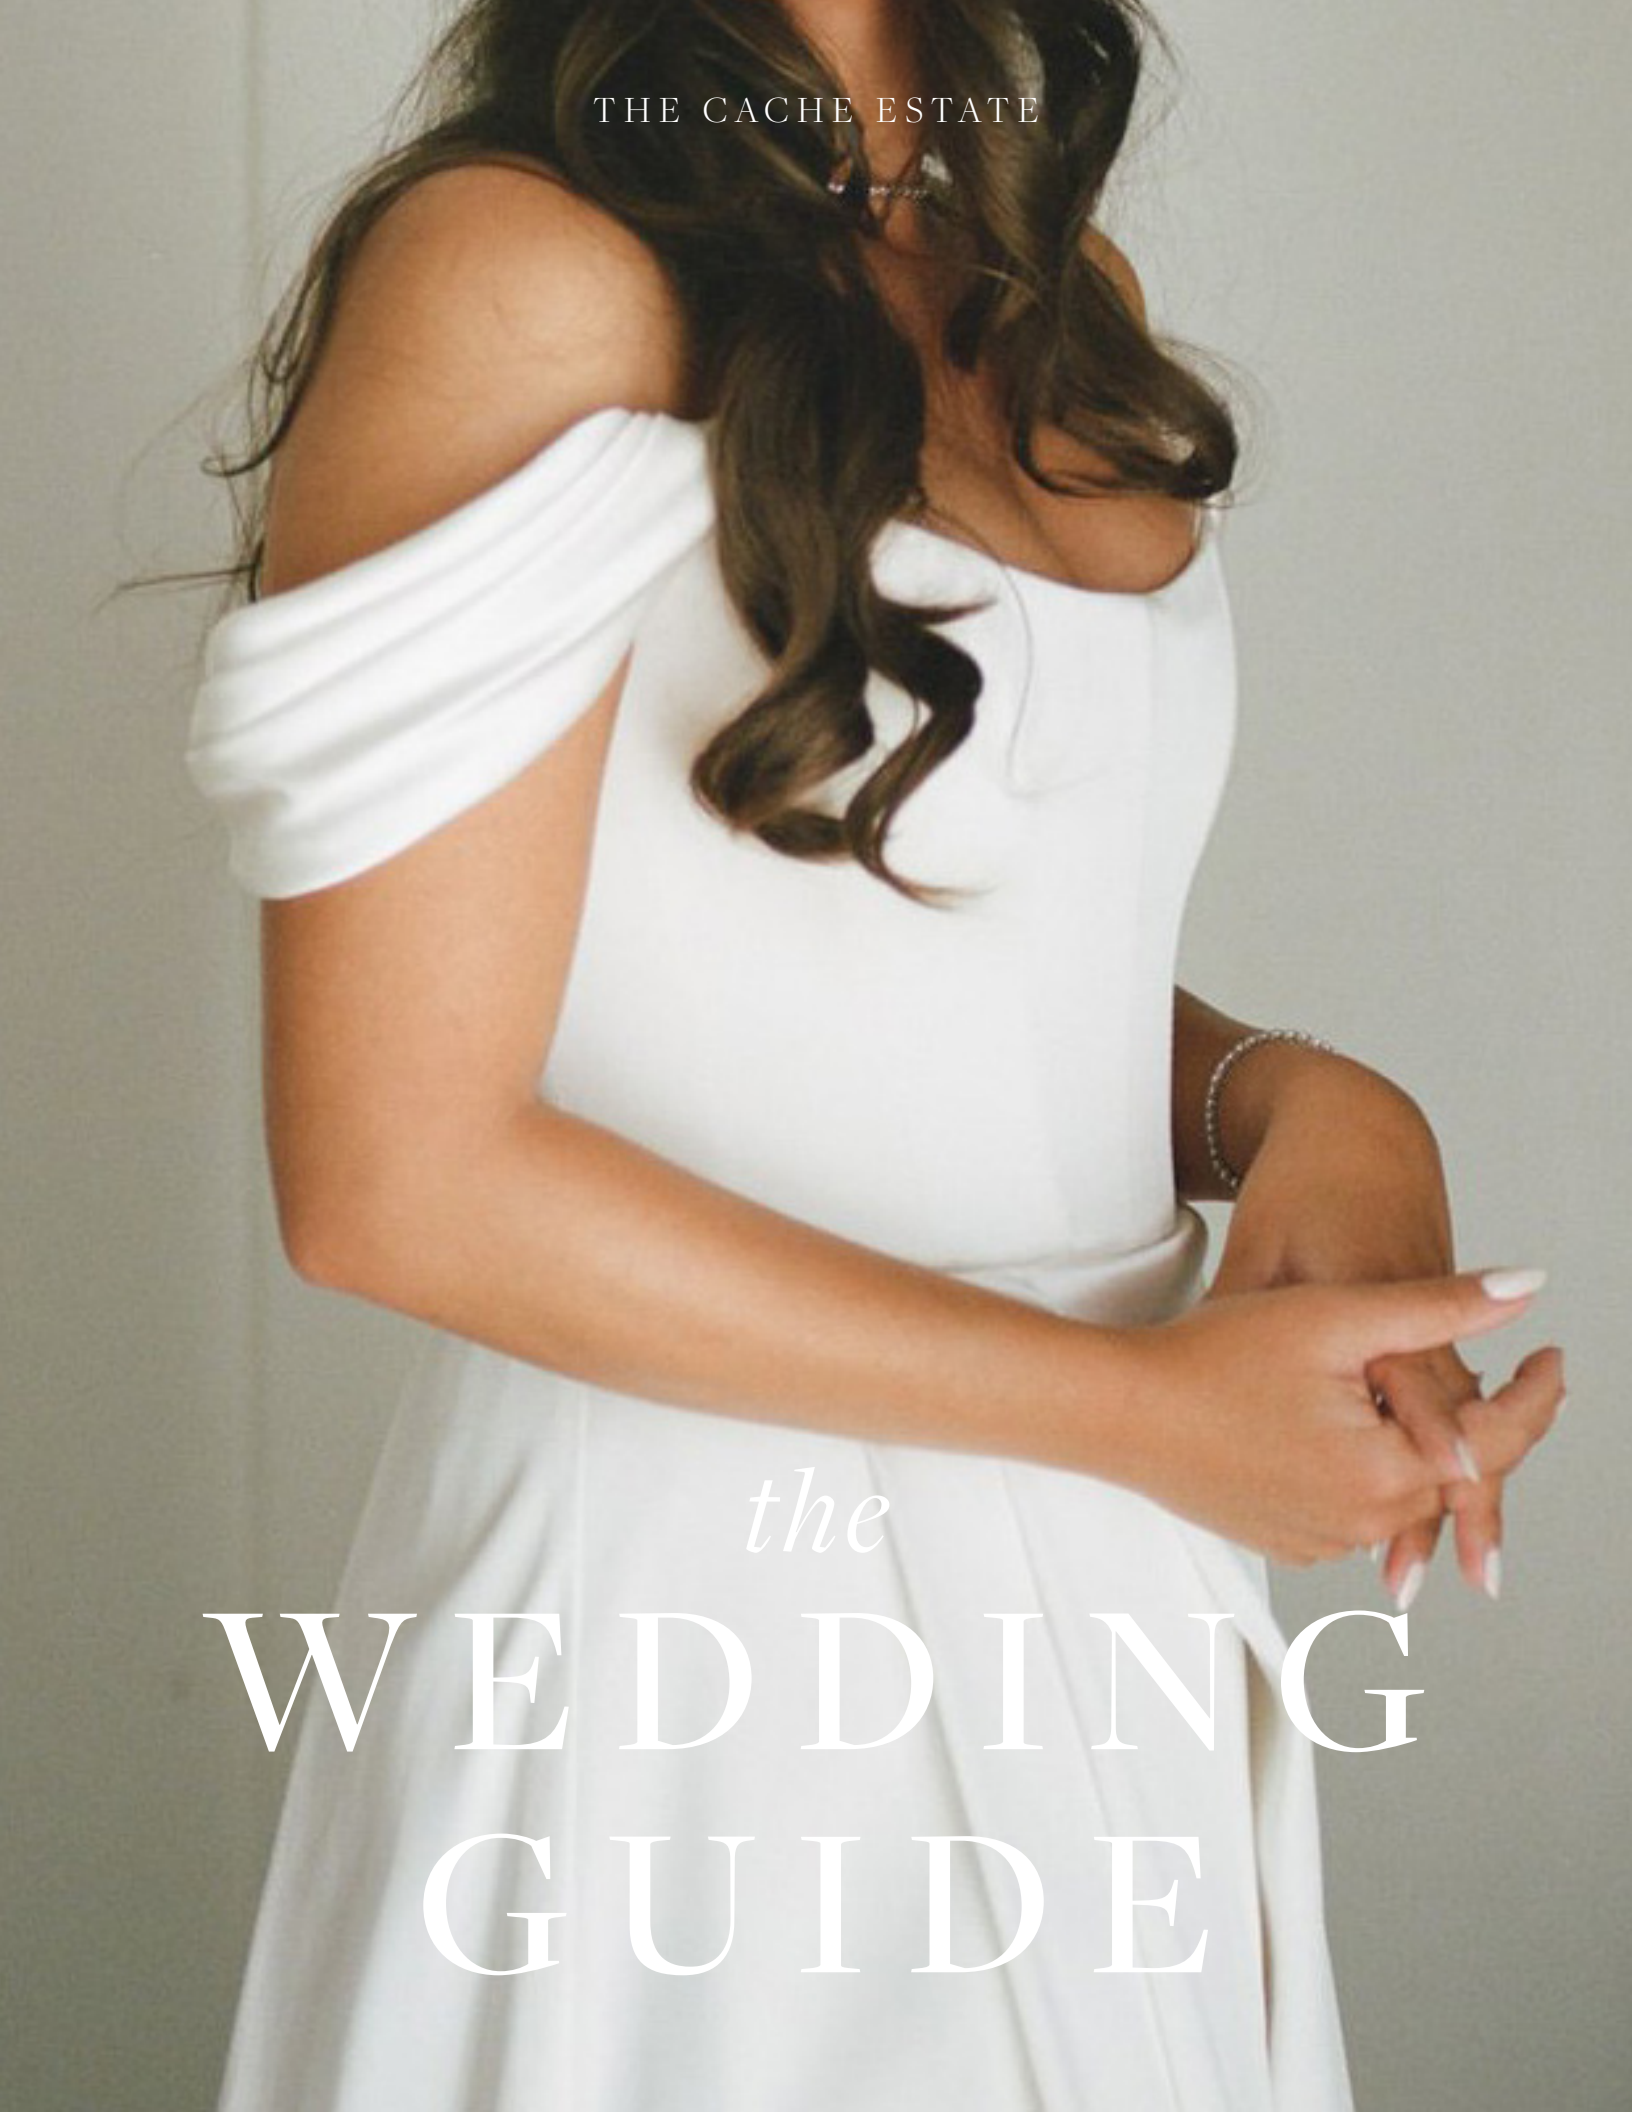

THE CACHE ESTATE

*the*  
WEDDING  
GUIDE






## WELCOME TO THE CACHE ESTATE

The Caches Estate is a stunning property that blends timeless elegance with modern comfort. Nestled in a serene and private setting, the estate features beautifully landscaped grounds, spacious interiors, and luxurious amenities ideal for both relaxation and entertaining. Whether you're admiring the sweeping views, enjoying the curated gardens, or exploring the unique architectural details, the Caches Estate offers a refined experience that feels both grand and inviting. It's a true hidden gem that captures the essence of sophisticated living.





# THE GROUNDS

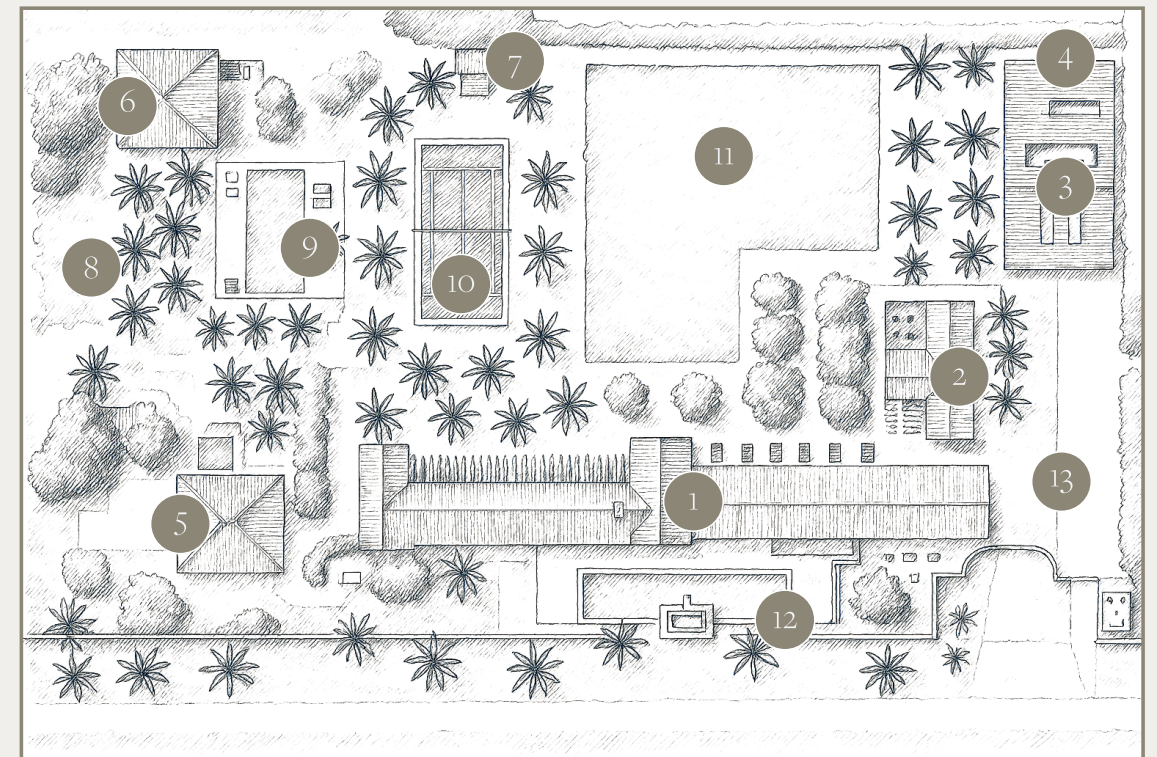

1.  
Main House

6.  
Outdoor Kitchen

11.  
North Lawn

2.  
Bridal Suite

7.  
Outdoor Bathrooms

12.  
South Pool

3.  
Indoor Venue

8.  
West Lawn

13.  
Driveway

4.  
Indoor Venue Bathrooms

9.  
West Pool

5.  
The Casita

10.  
Tennis Court




THE  
WEDDING  
AREAS






# THE WEDDING AREAS

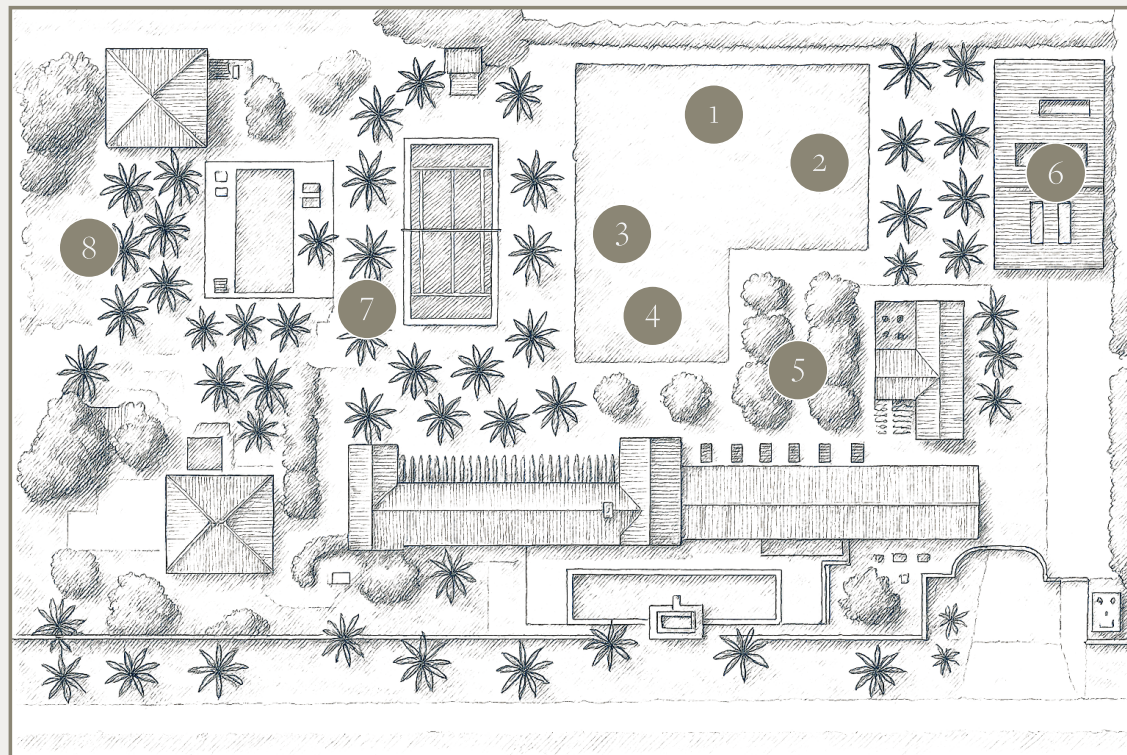

The Cache Estate bridal suite is the perfect blend of comfort, style, and functionality—thoughtfully designed to elevate your getting-ready experience. With two spacious bedrooms and two private bathrooms, there’s plenty of room for you and your bridal party to relax, refresh, and enjoy the calm before the celebration.

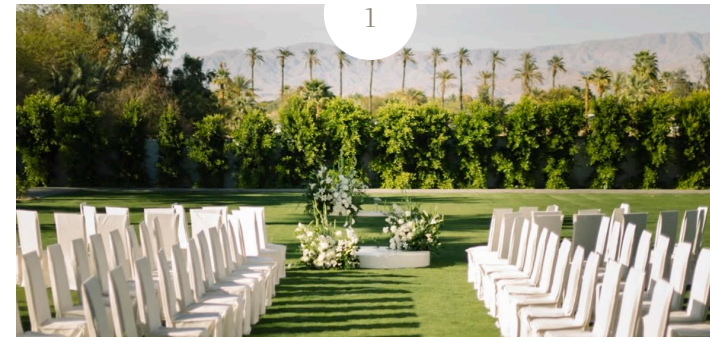

HEADGE VIEW




INDOOR VENUE VIEW



TENNIS COURT VIEW



MAIN HOUSE VIEW

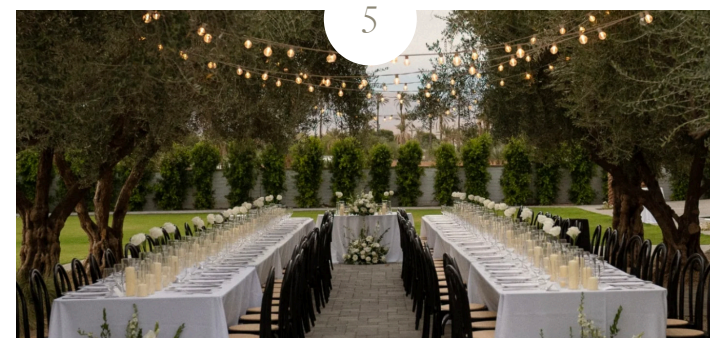

OLIVE TREES VIEW



INDOOR VENUE



POOL VIEW



PALMS VIEW






## THE BRIDAL SUITE

The Cache Estate bridal suite blends comfort, style, and function for a seamless getting-ready experience. With two bedrooms, two private baths, and a bright common area, there's plenty of space for you and your bridal party to relax, get ready, and enjoy the calm before the celebration. Complete with a mini fridge, wine fridge, and sink, it's stocked for your comfort, making it a private sanctuary for laughter, photos, and cherished moments before you walk down the aisle.



2 BEDS

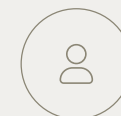


SLEEPS 4



2 BATHROOMS




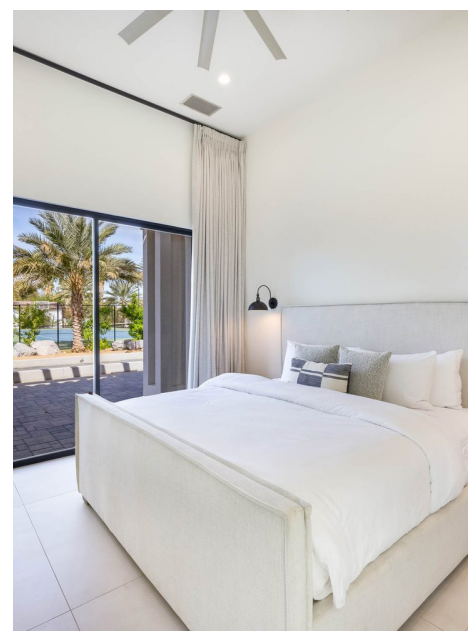


THE  
MAIN HOUSE



7 BEDS

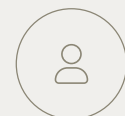

SLEEPS 12

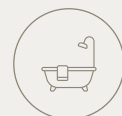

5 BATHROOMS



THE  
PRIMARY SUITE

The master suite is a peaceful retreat with modern finishes and direct access to the pool and gardens. With a spacious layout, cozy lounge seating, and a luxurious en suite bathroom, it's the perfect place to get ready with friends or unwind after the celebration or wake up to your first morning as newlyweds.



1 BEDS





SLEEPS 2



1 BATHROOMS






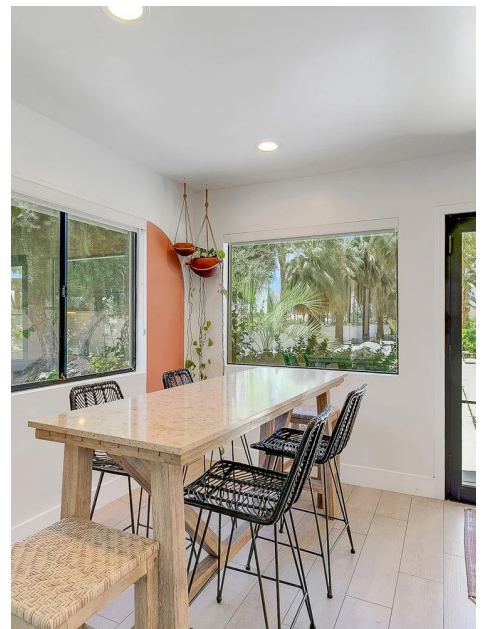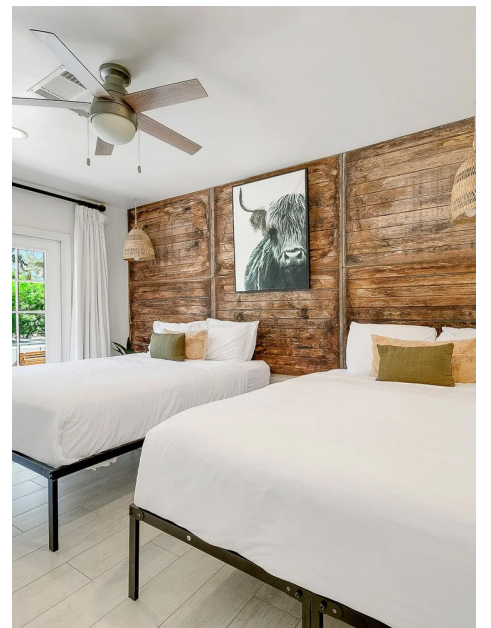


# THE CASITA



5 BEDS

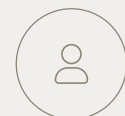

SLEEPS 10

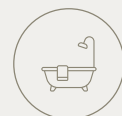

2 BATHROOMS





THE  
ESTATE STATS

THE HOUSE



14 BEDS



SLEEPS 28



10 BATHROOMS

THE AMENITIES



2 POOLS



3 JACUZZIS



1 PUTTING GREEN



1 BOCCIE BALL



1 TENNIS COURT



1 BASKETBALL HOOP




2 BBQ GRILLS



2 EV CHARGERS




# THE GROUNDS

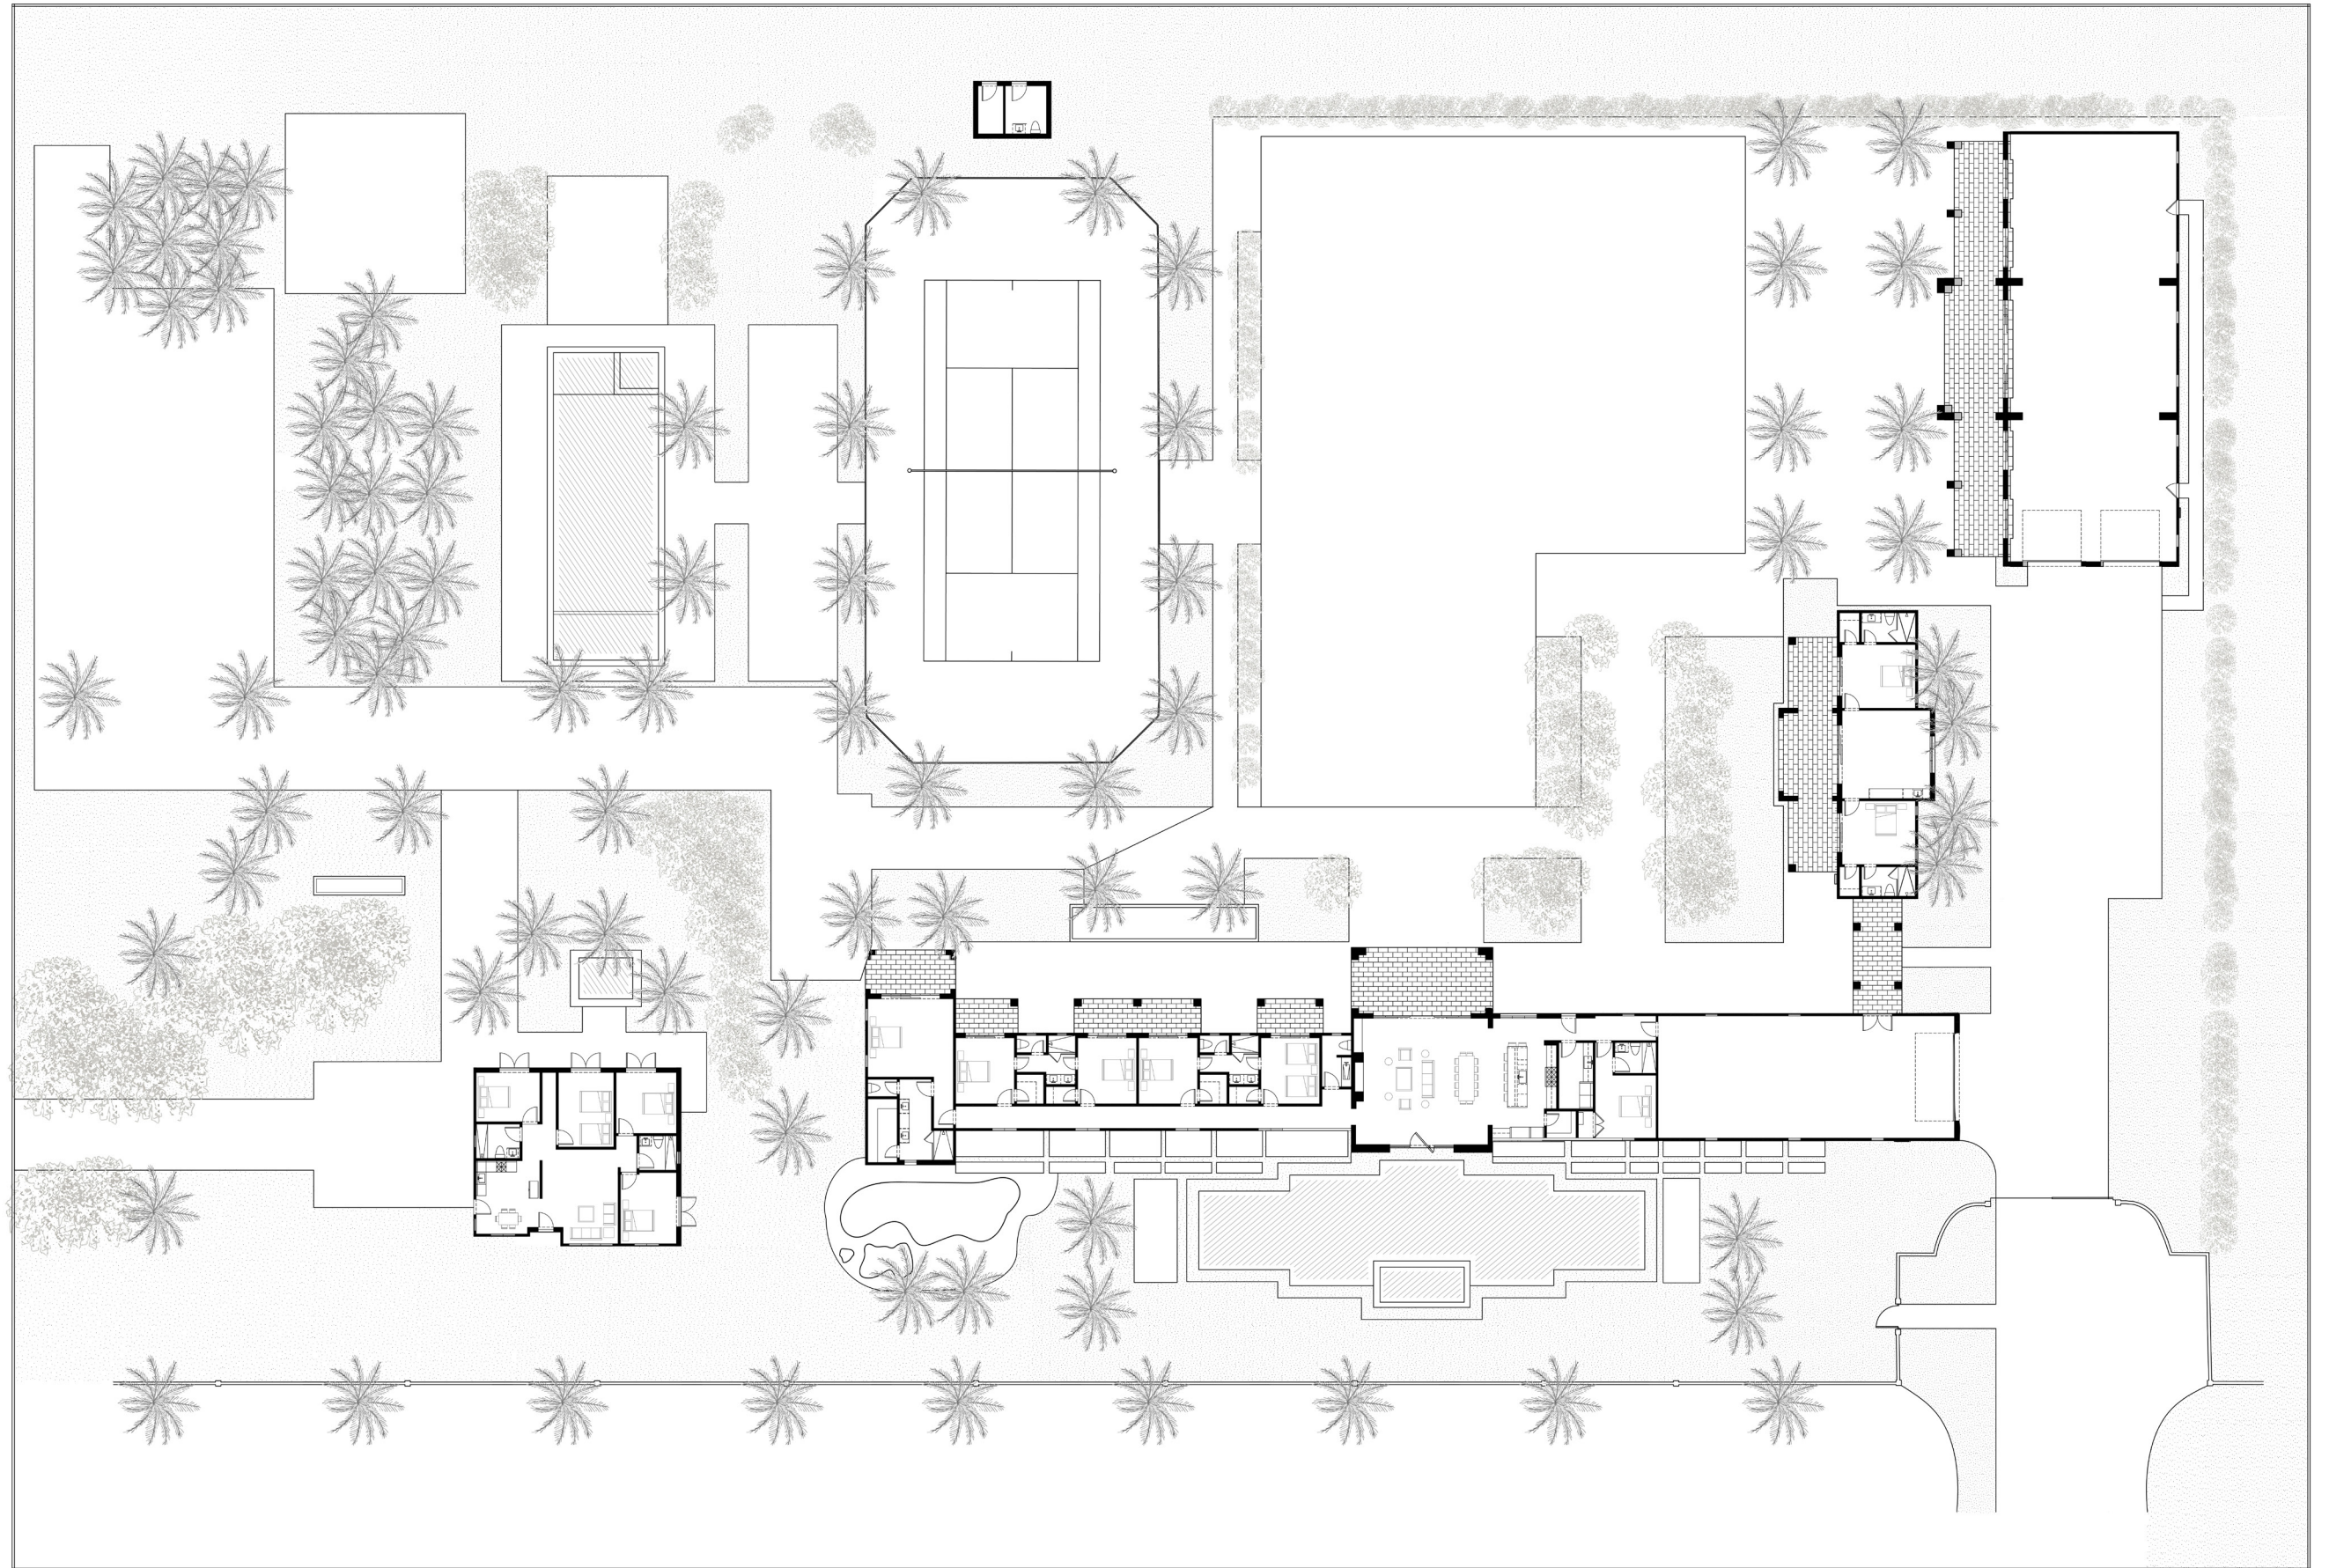



The diagram illustrates the layout of outdoor venues and the main house. A large rectangular area on the left is designated for outdoor venues, with a width dimension of 110 ft. To the right of this area is the main house, which has a complex, irregular footprint. The house is surrounded by landscaping, including palm trees along the top edge and various shrubs and trees around the building. A scale bar at the bottom right indicates that the map is not to scale.

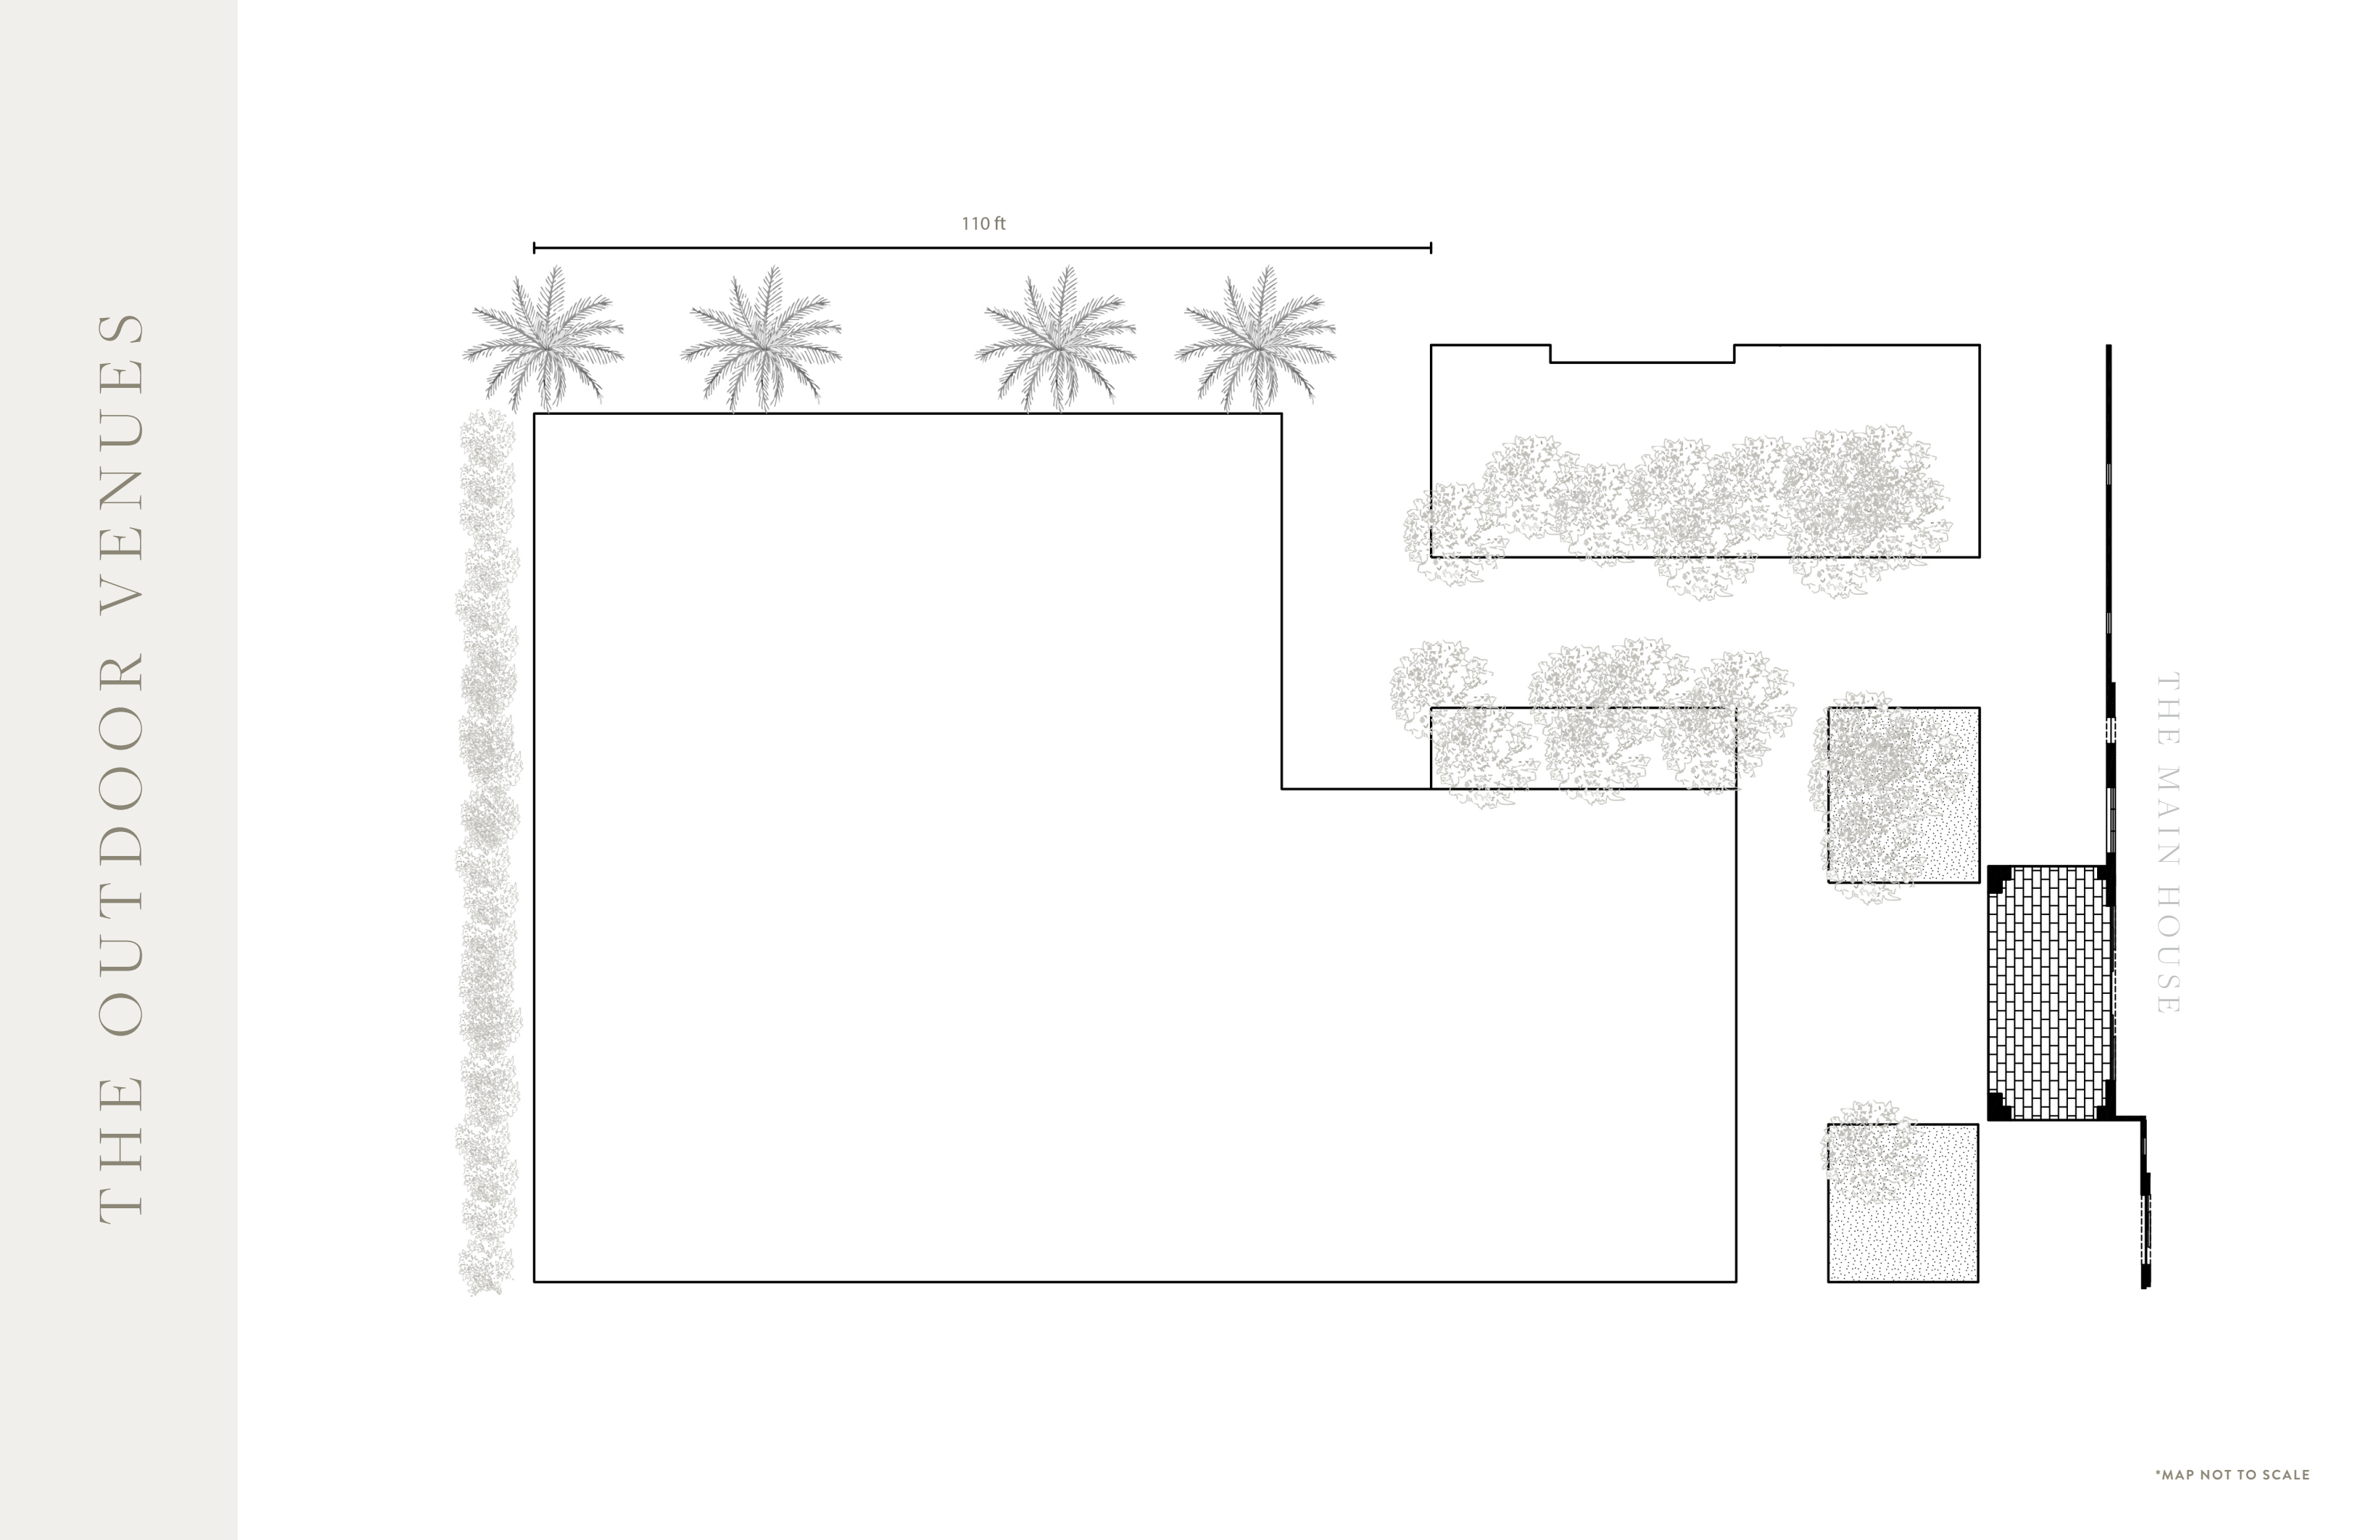


The diagram illustrates the layout of outdoor venues and the main house. A large rectangular area on the left is designated for outdoor venues, with a width dimension of 110 ft indicated at the top. To the right of this area is the main house, which has a complex, irregular footprint. The house is surrounded by landscaping, including palm trees along the top edge and various shrubs and bushes around the building. A scale bar at the bottom right indicates that the map is not to scale.

The diagram illustrates the layout of outdoor venues and the main house. A large rectangular area on the left is designated for outdoor venues, with a width dimension of 110 ft. To the right of this area is the main house, which has a complex, irregular footprint. The house is surrounded by various landscaping elements, including palm trees along the top edge and several large, dense shrubs or bushes. A scale bar at the bottom right indicates that the map is not to scale.




THE INDOOR AREA

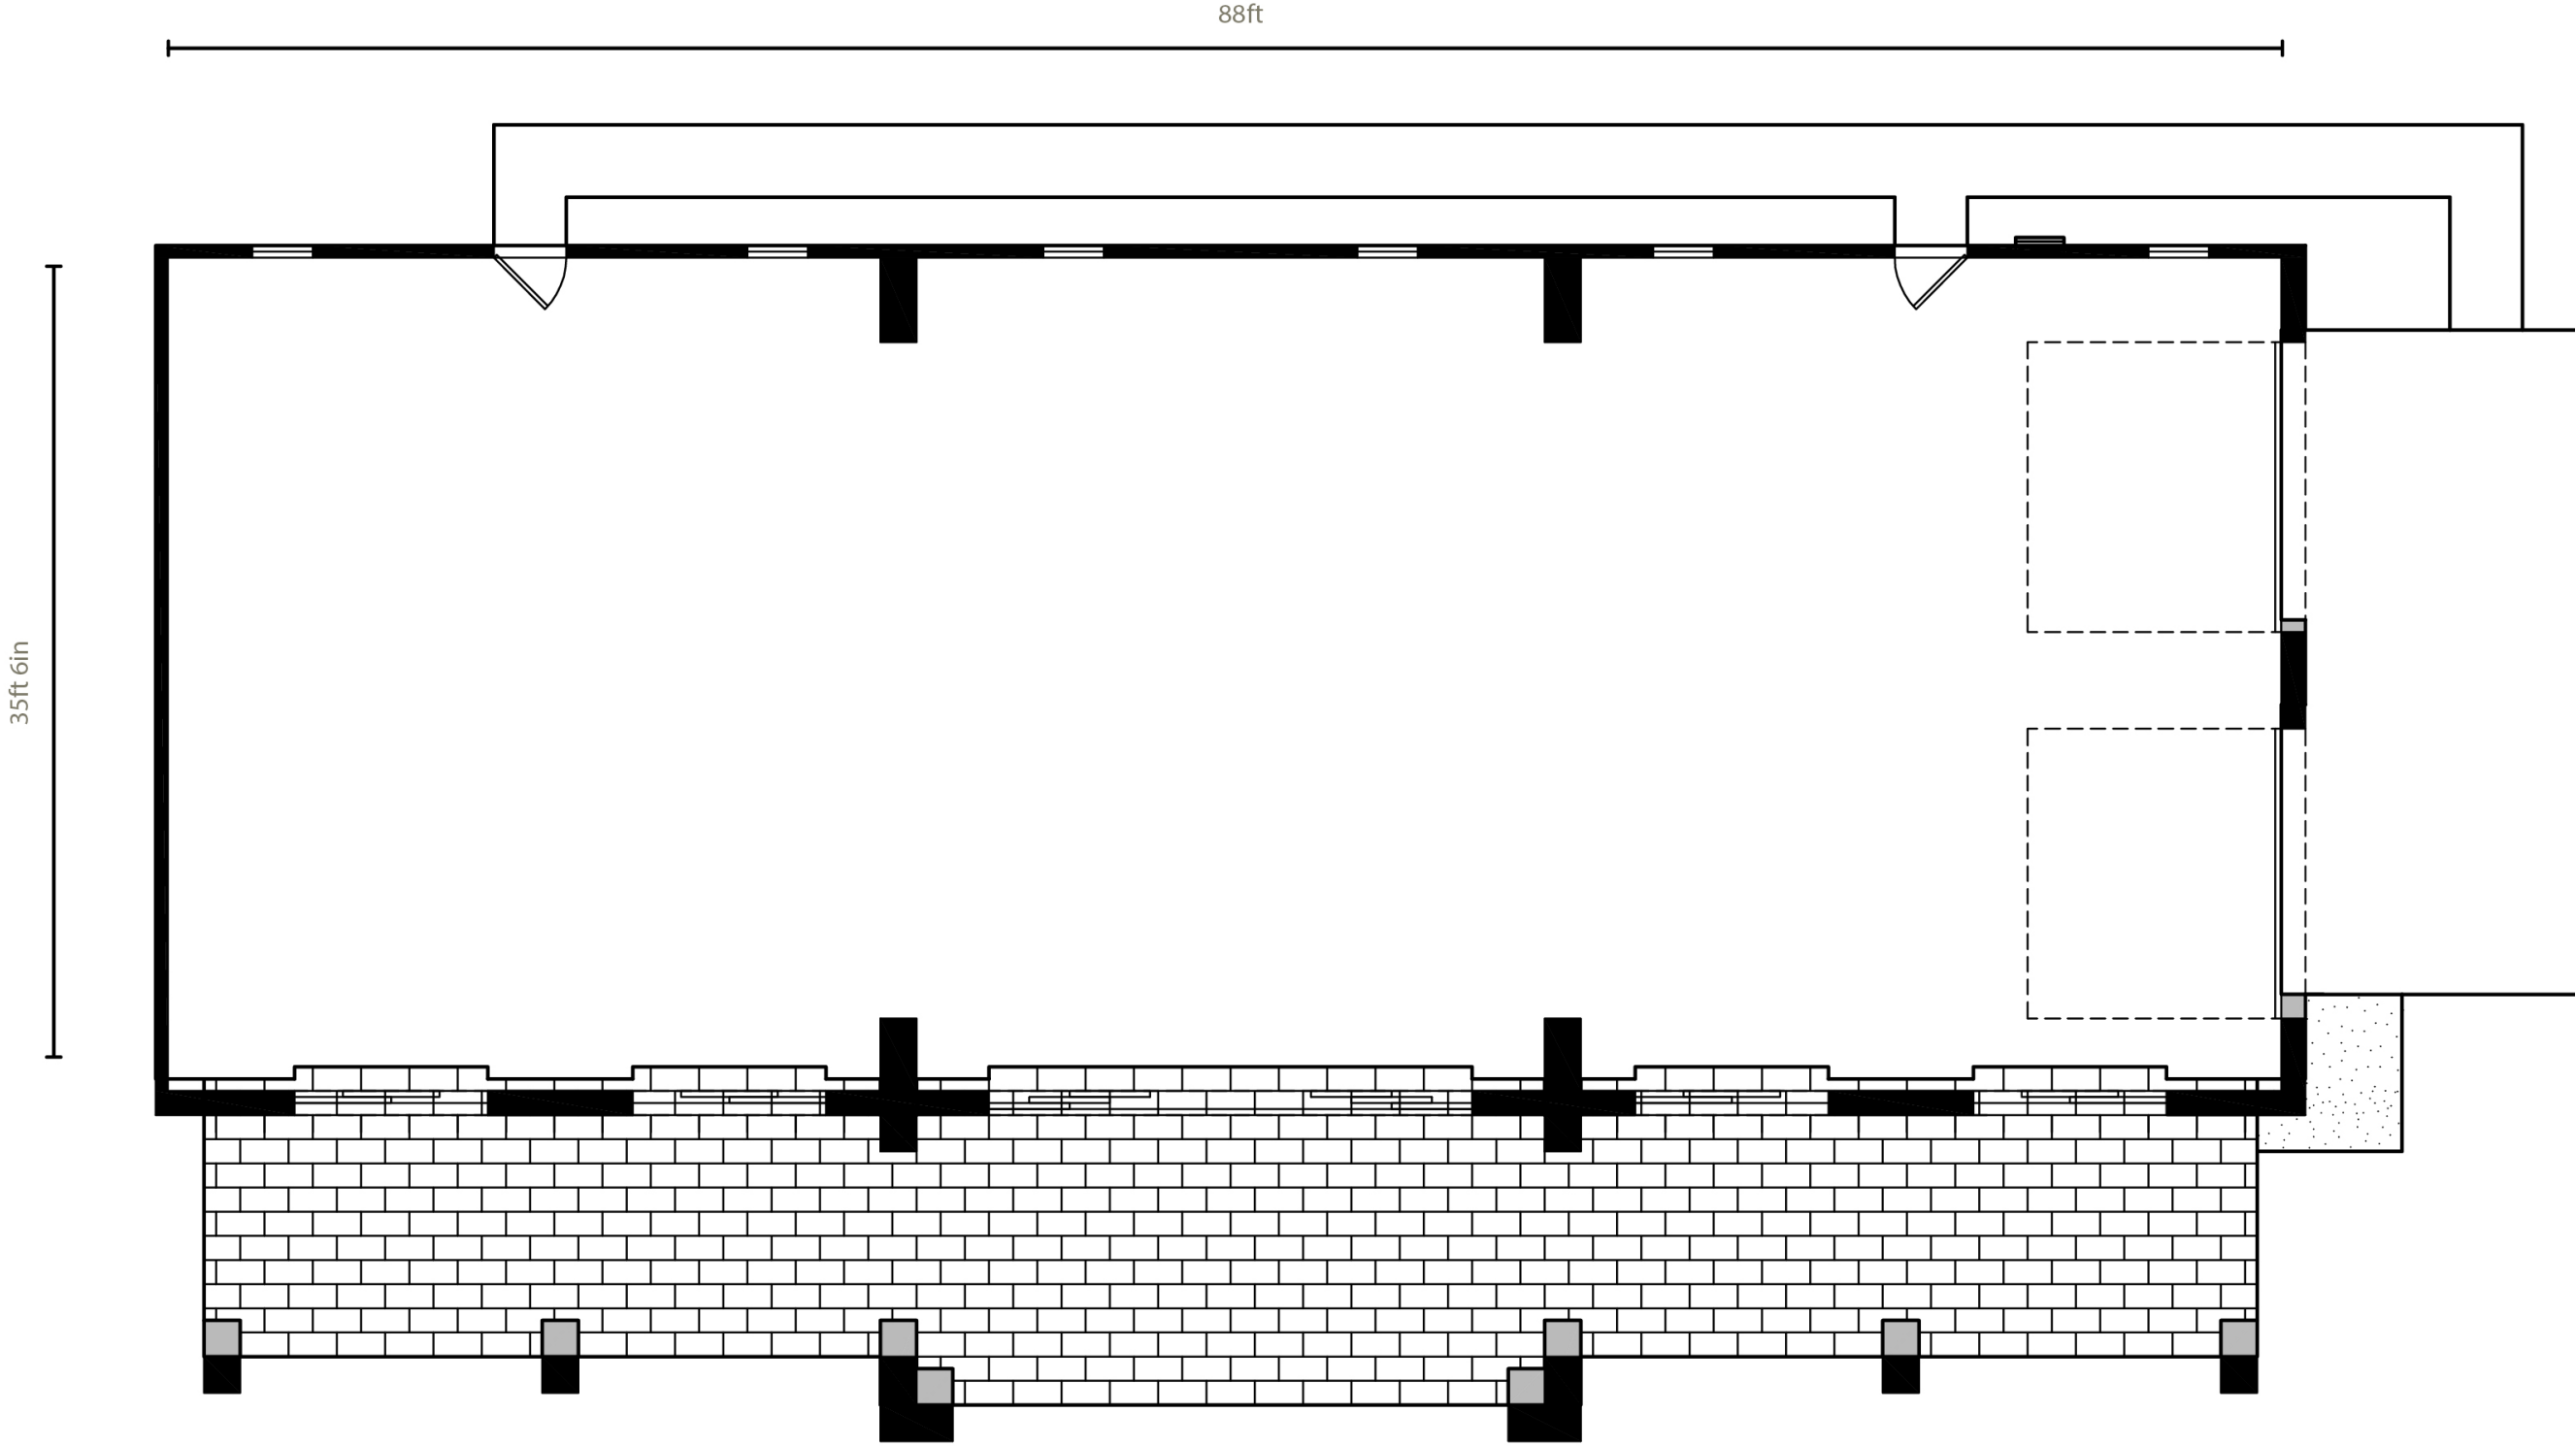

\*MAP NOT TO SCALE




# THE PALM VIEW

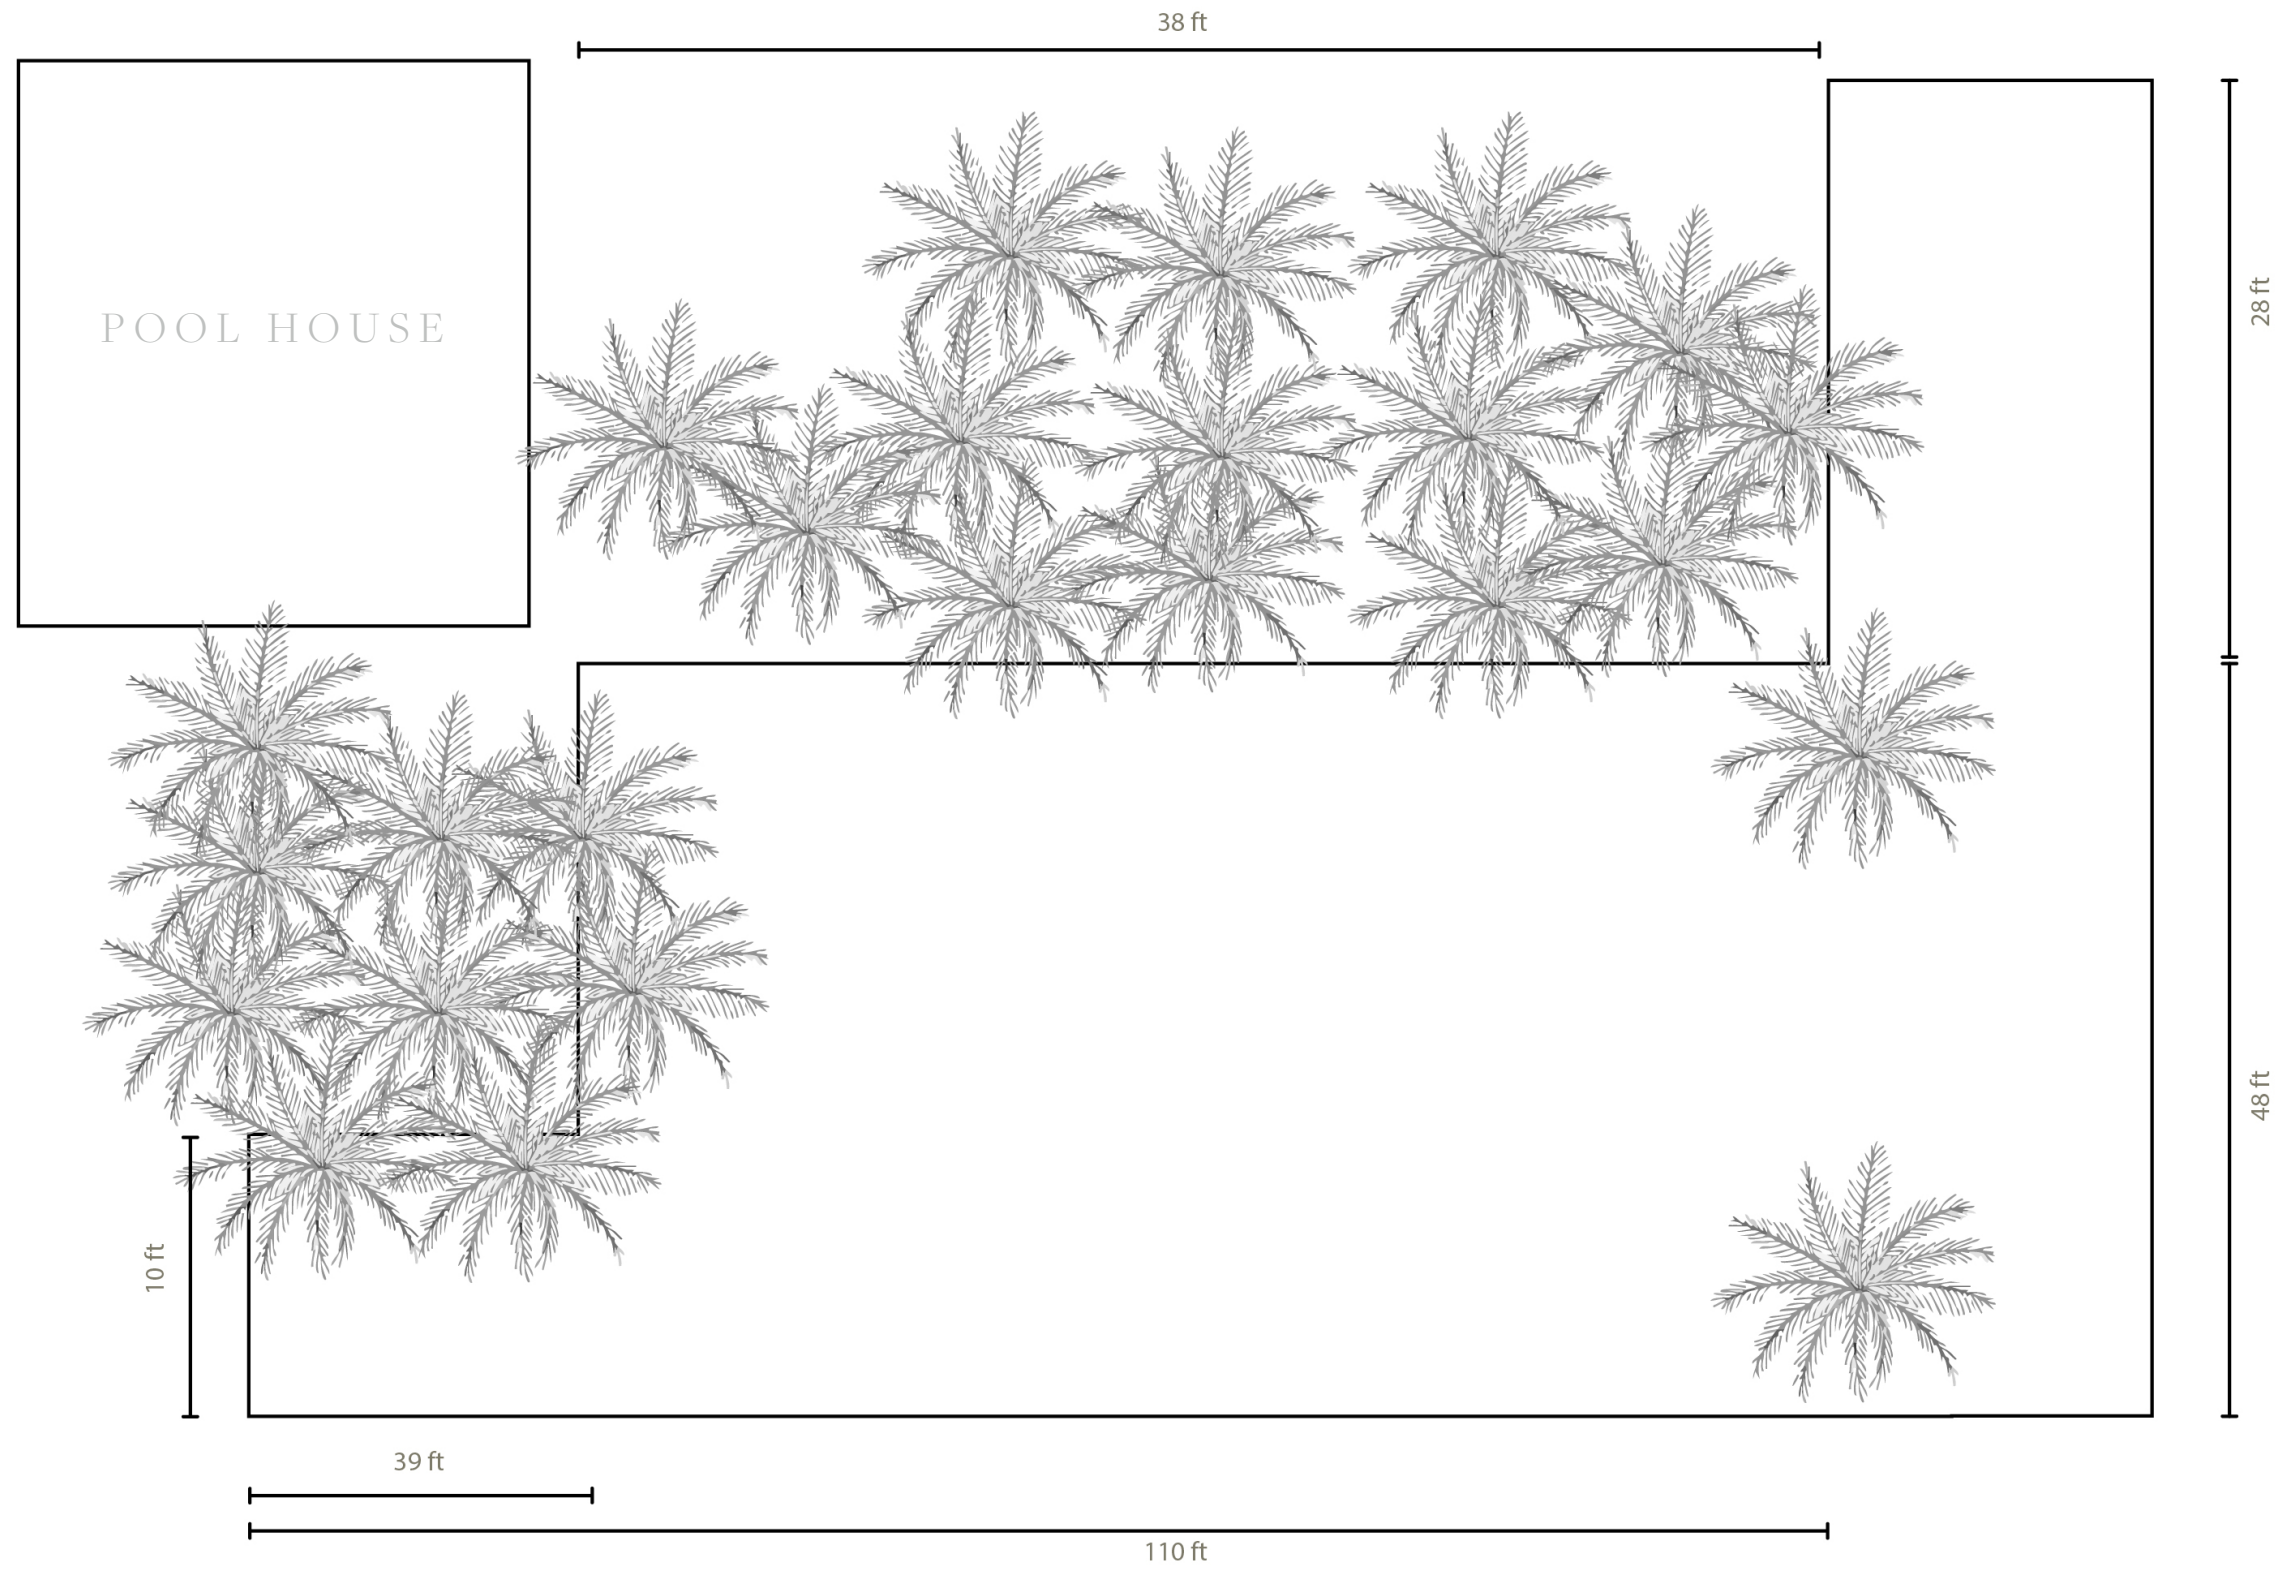




# THE BRIDAL SUITE

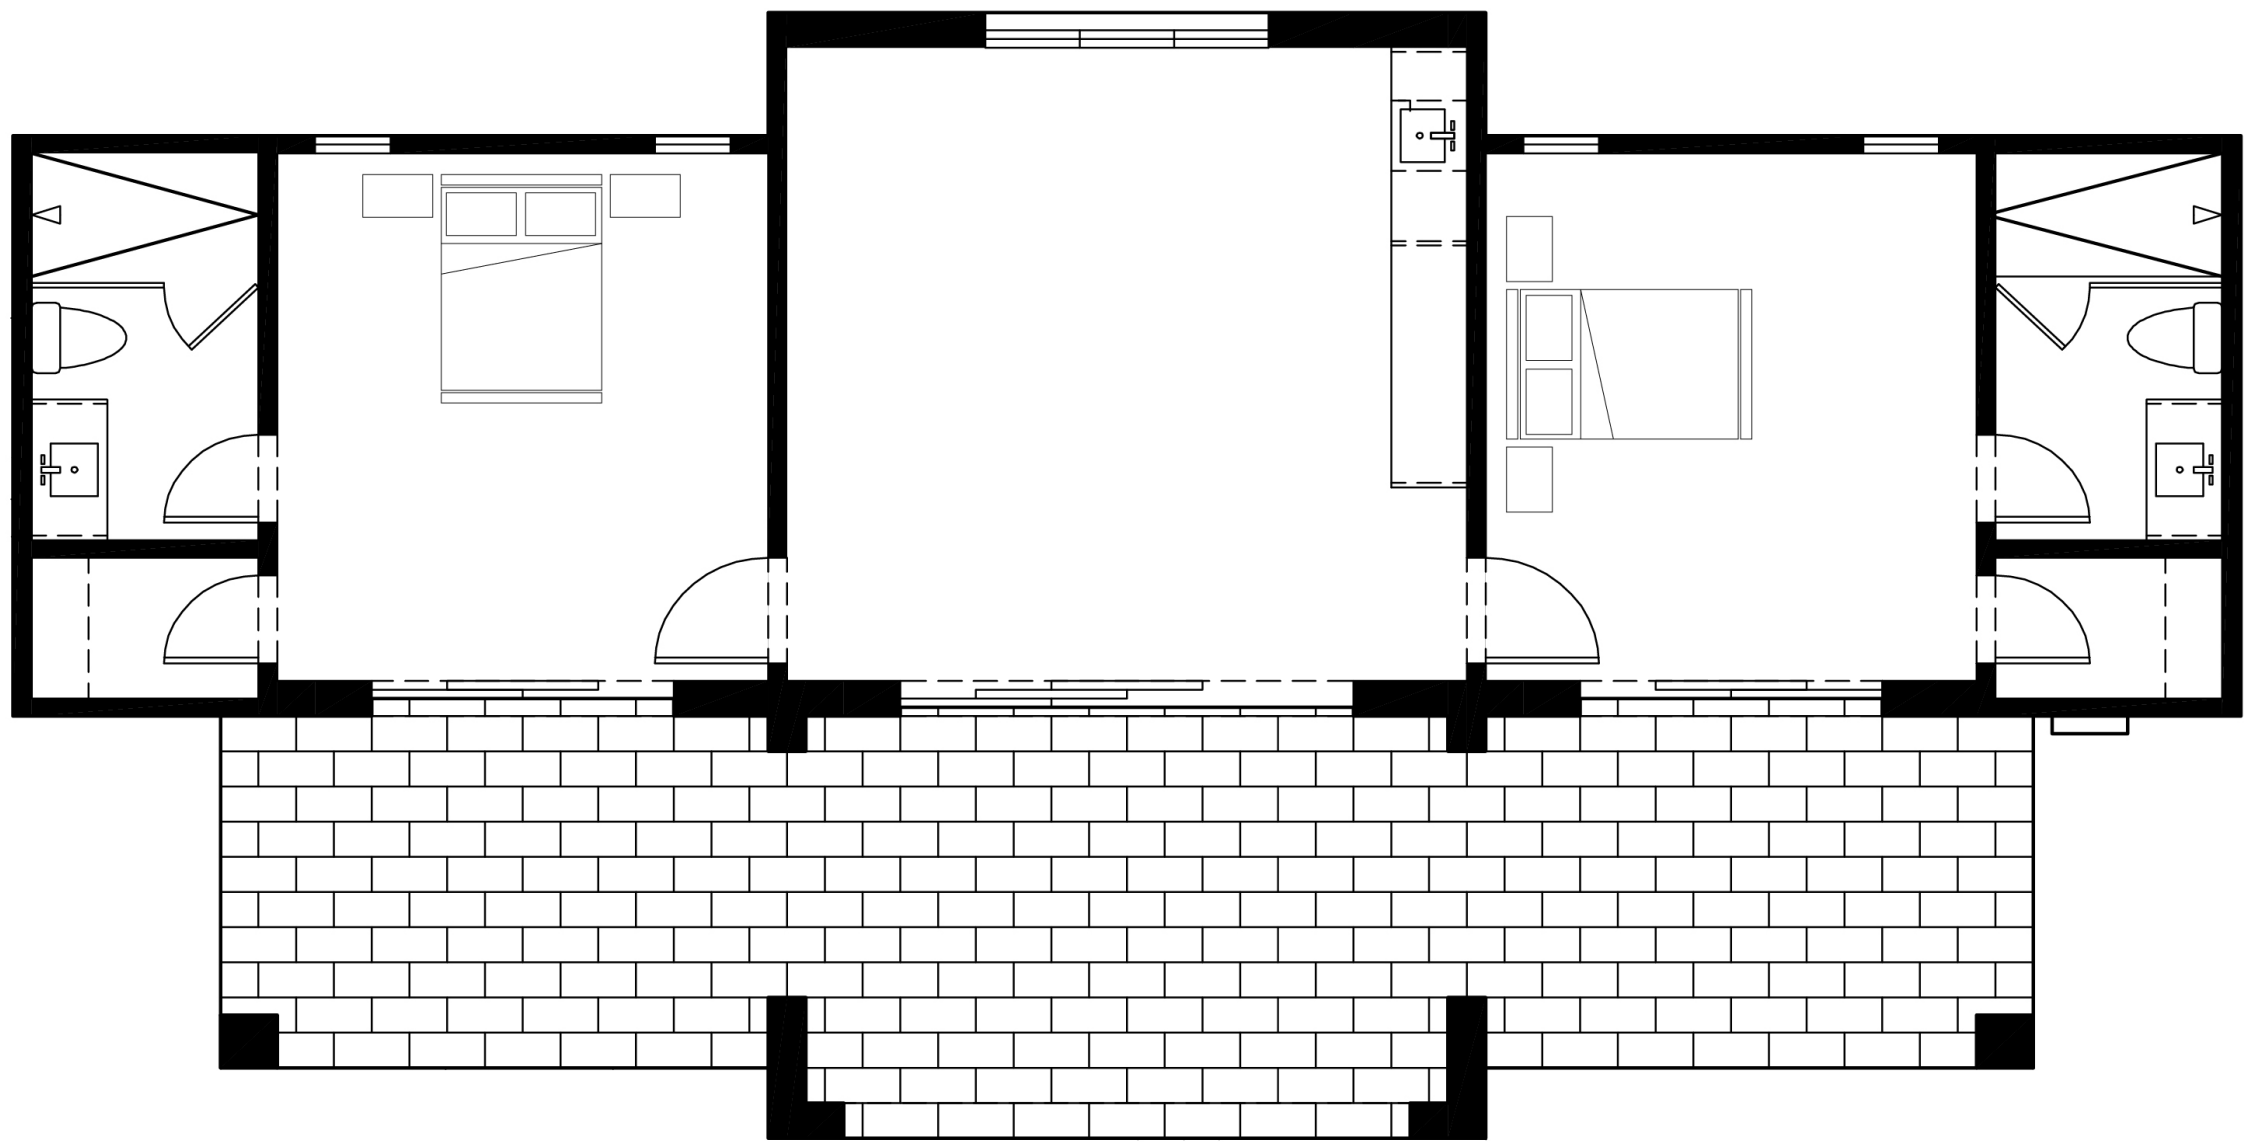



# THE MAIN HOUSE

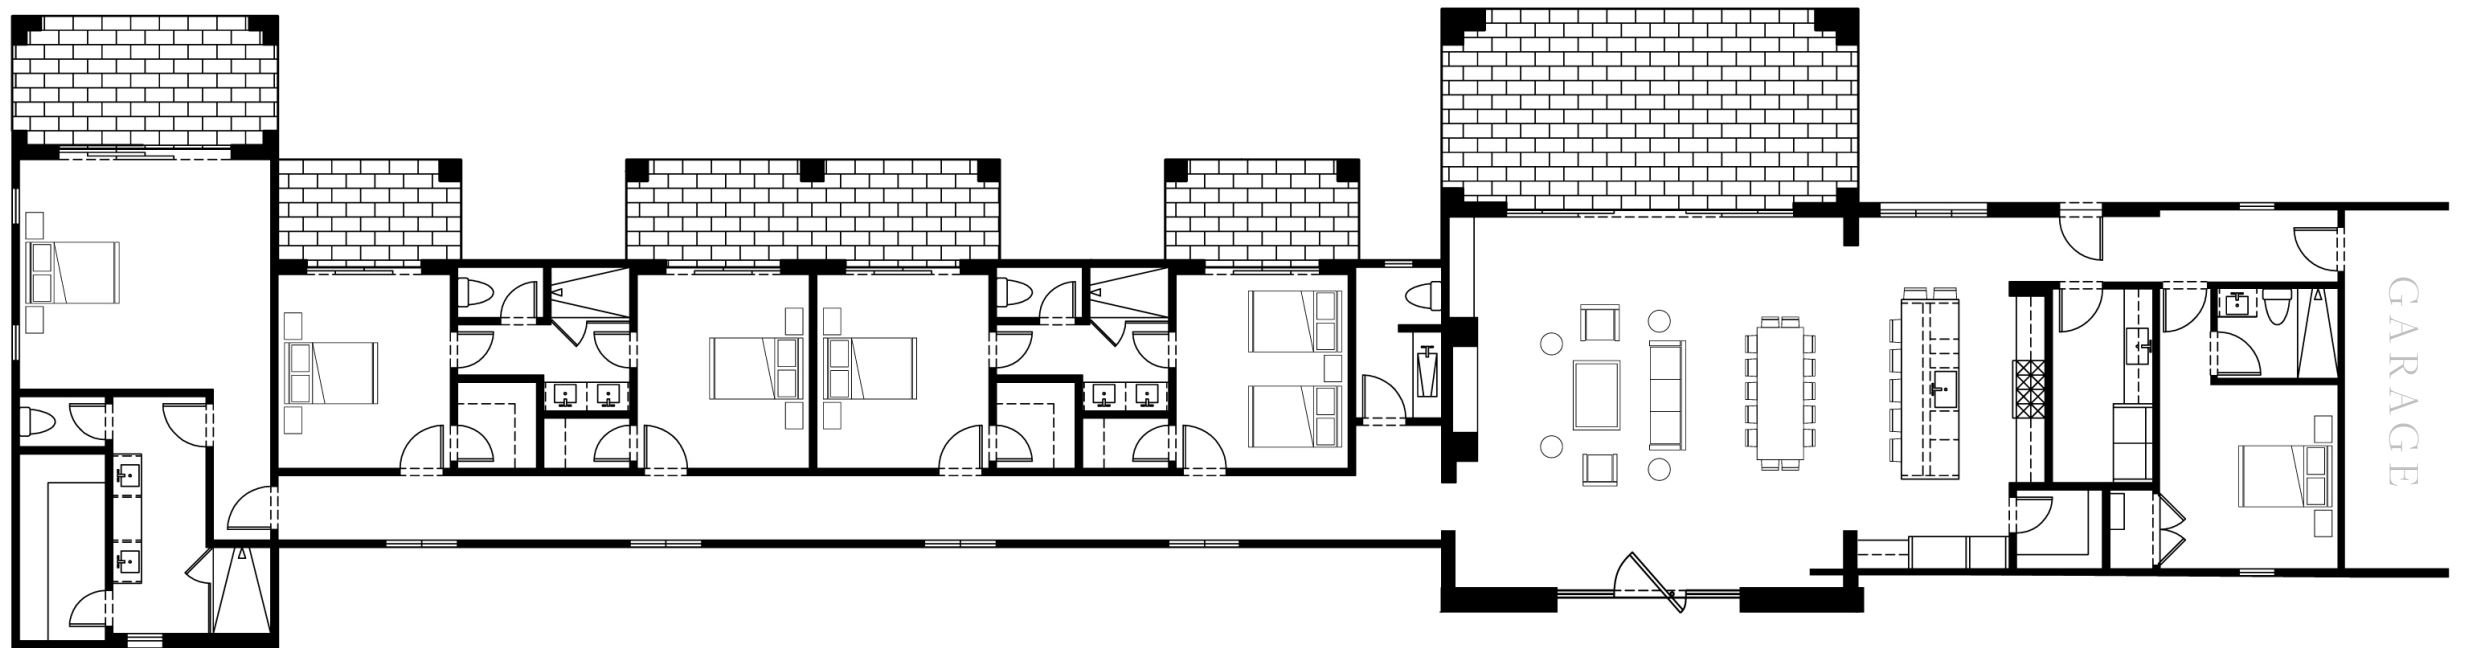



# THE CASITA







CACHE ESTATE

INDIO, CA